LOCATION PLAN 1:2500

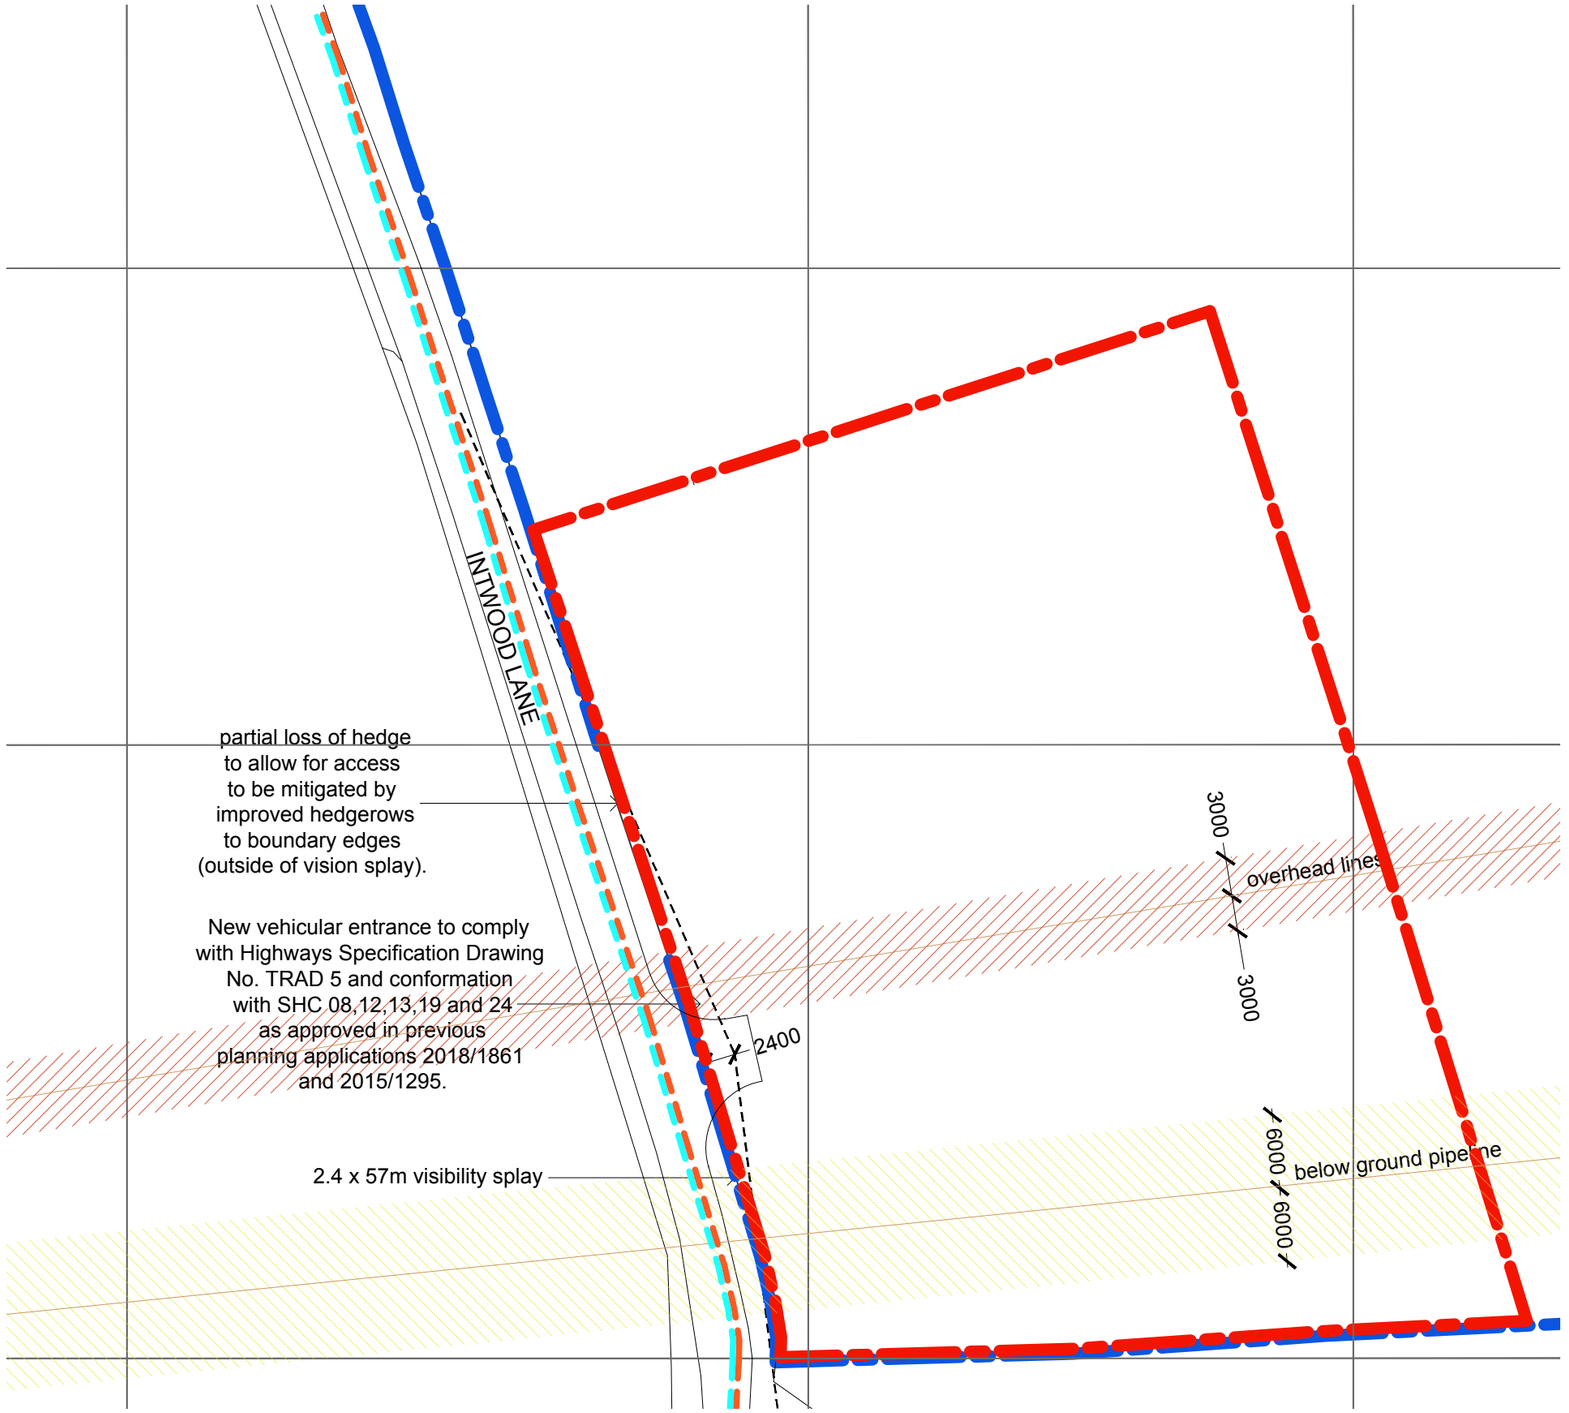

PROPOSED SITE PLAN 1:500

REV	DATE	CHK	AMENDMENTS
A	17.IV.20	AG	issue for review and comment
B	02.VIII.21	CJB	representation issue

XXX°

PROPOSED SITE BOUNDARY
OWNERSHIP BOUNDARY
KETT'S COUNTRY LONG DISTANCE PATH
EDITH CAVELL PILGRIMAGE WALKING AND CYCLE PATH

1:2500
50m 0 50m 100m 150m 200m 250m

1:500
10m 0 10m 20m 30m 40m 50m

JOB
LAND PARCEL SN4082, INTWOOD, NORWICH,NORFOLK, NR4 6TG

DRAWING
LAND PARCEL LOCATION-SN4082

RIBA STAGE 0 - STRATEGIC DEFINITION

SCALE	as shown	PAPER	A3	DATE	25.V.19
JOB	0011	DWG	0050	REV	B